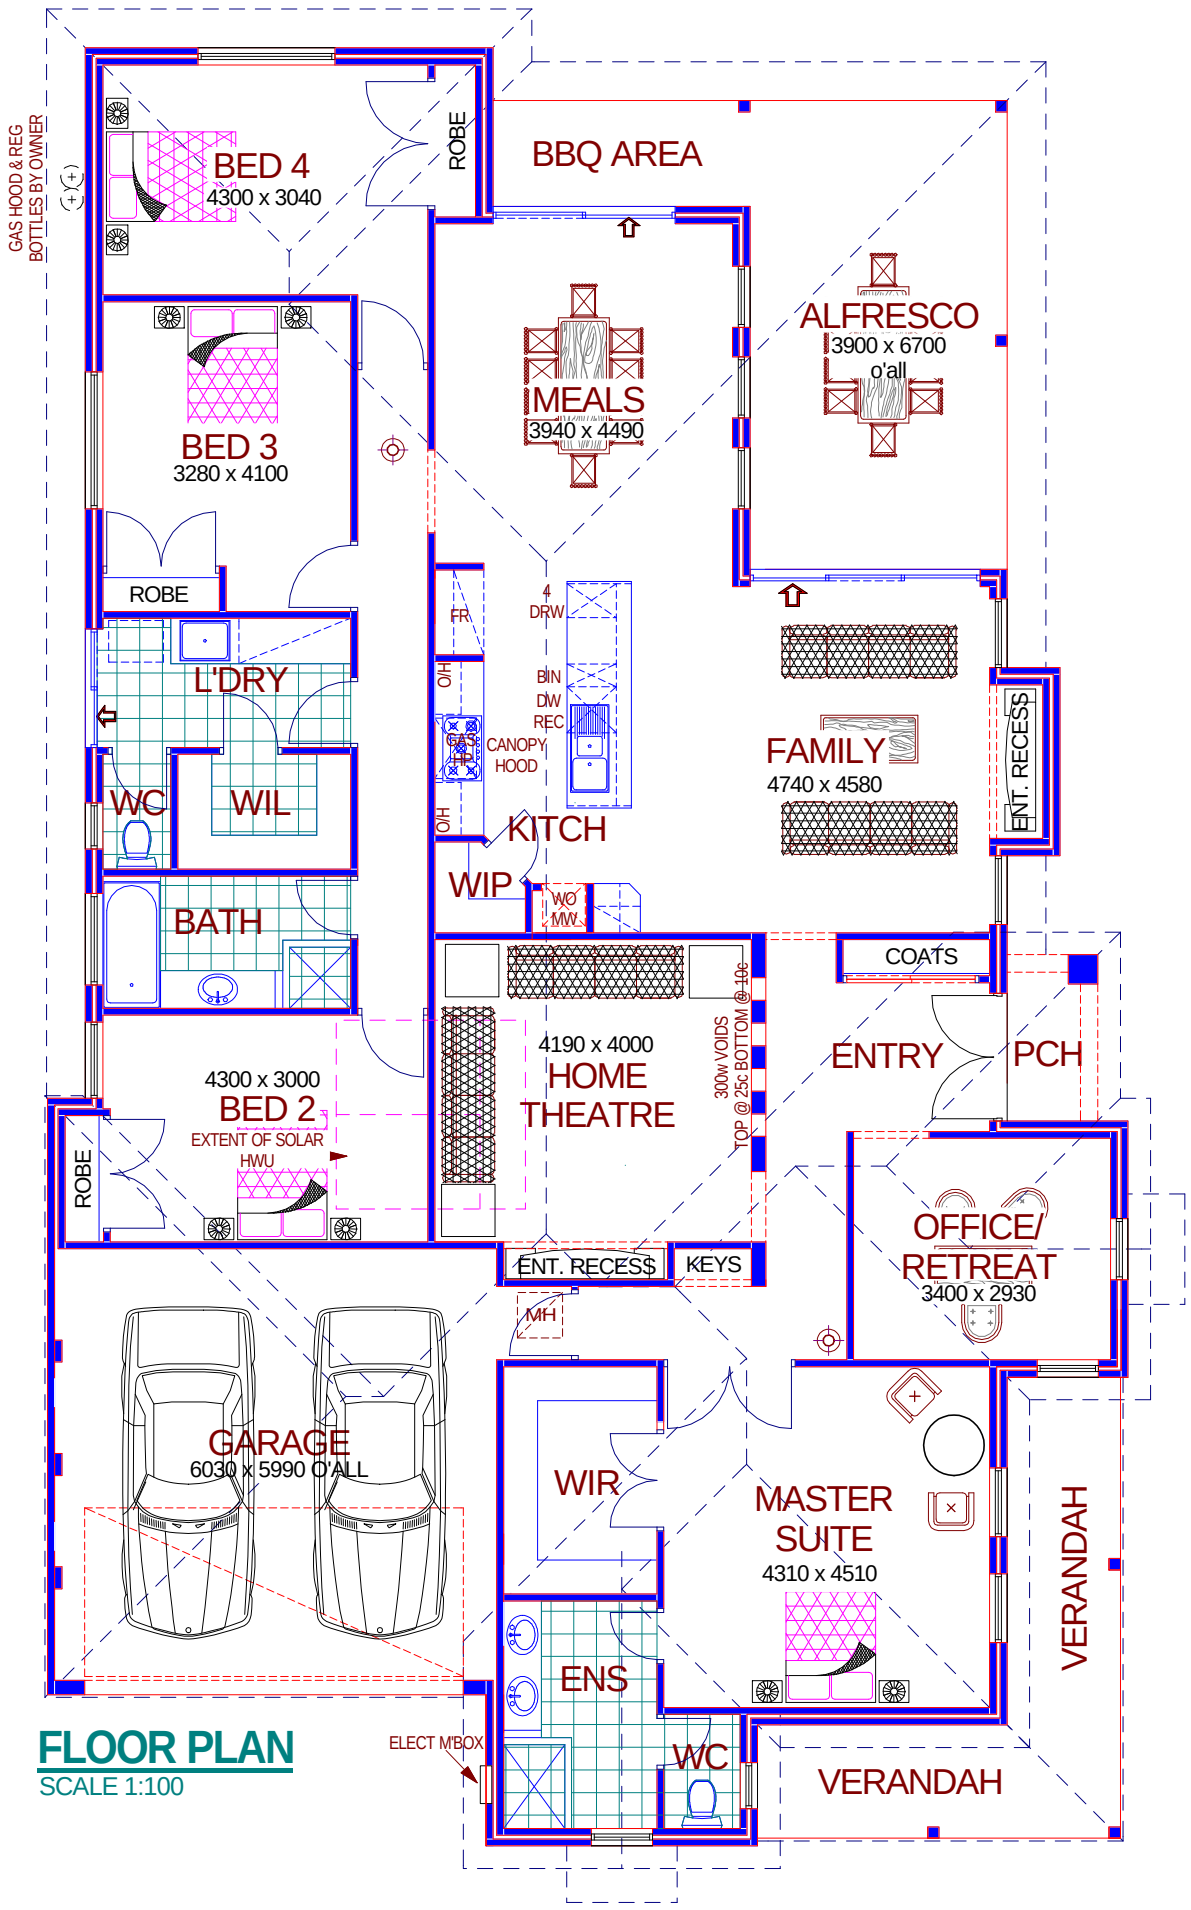

FLOOR PLAN
SCALE 1:100

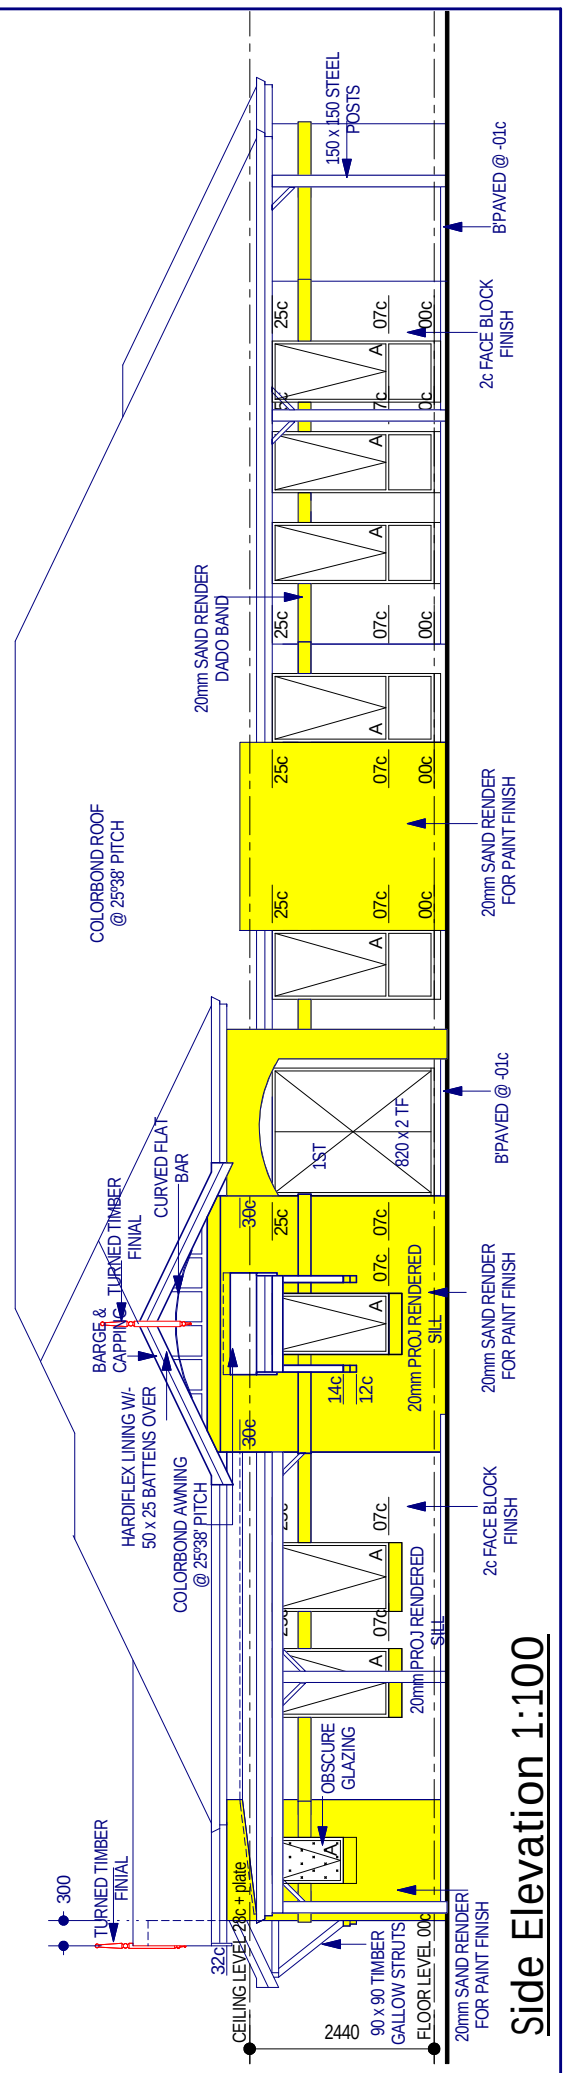

AREAS

HOUSE	: 219.61m²
ALF'CO	: 35.02m²
CARPORT	: 25.84m²
VER'DAH	: 14.10m²
PORCH	: 2.64m²
TOTAL	: 297.21m²
PERIM	: 77.84m
ROOF AREA	: 321.86

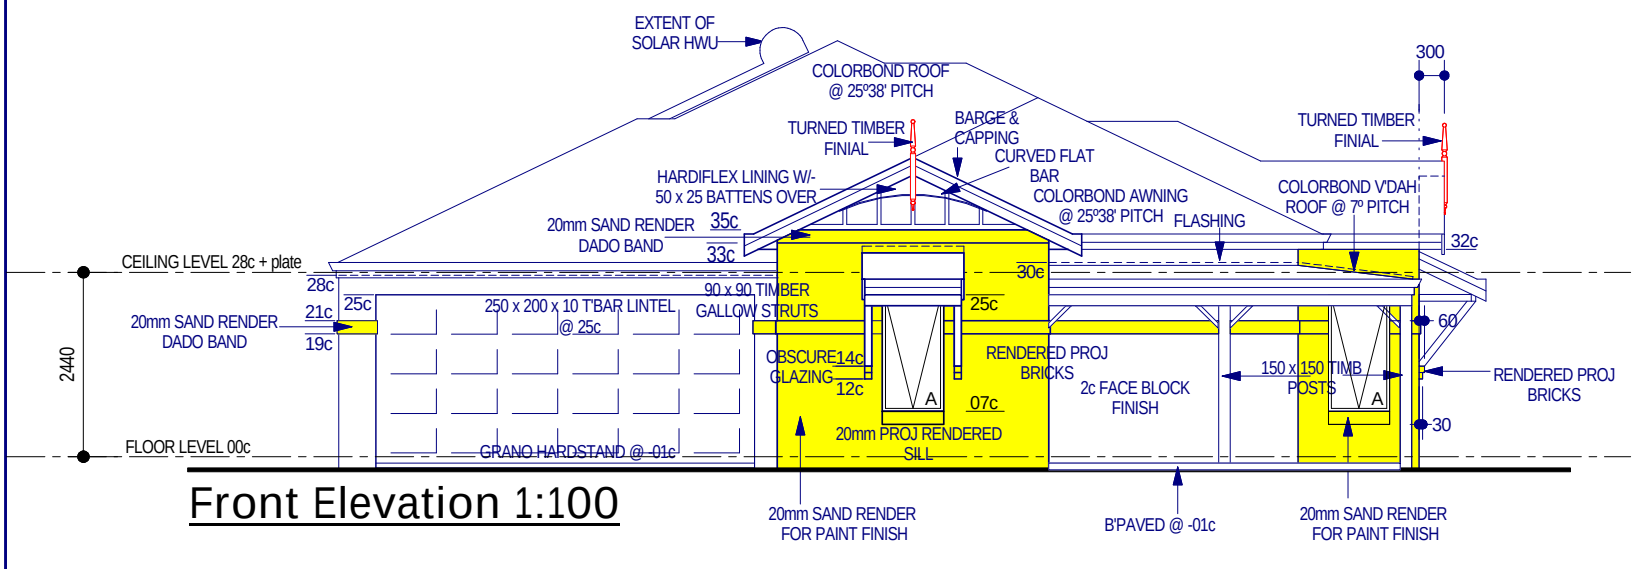

Front Elevation 1:100

Copyright GRH Designs 2007

GRH Designs

Midcoast Homes Builders

The Esprit